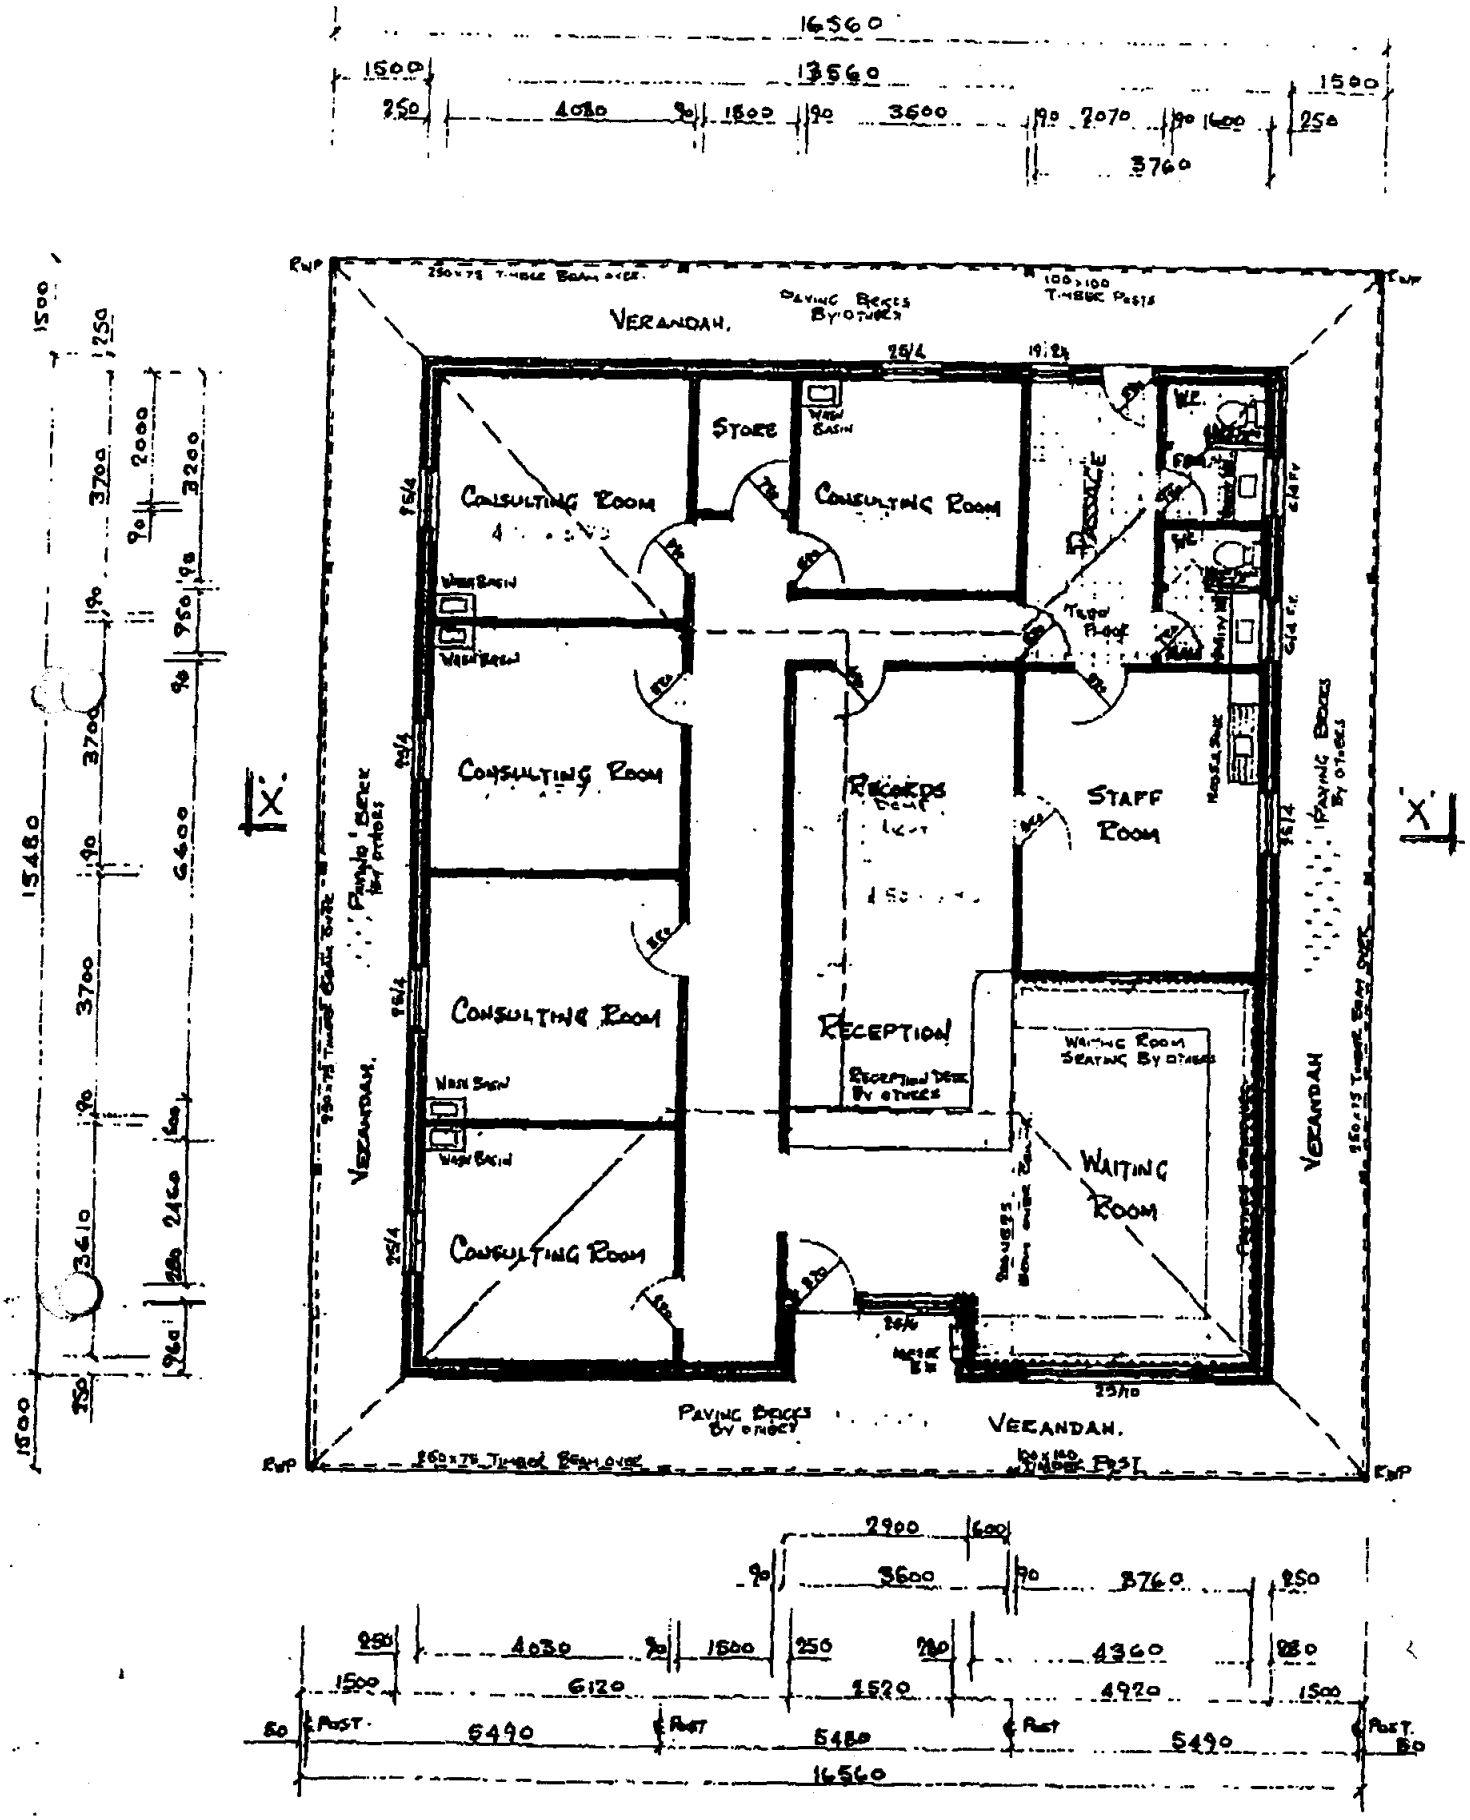
16560
13560
1500
250
4030
1500
3600
2070
1600
3760
VERANDAH.
PAVING BRICKS BY OTHERS
100x100 TIMBER POSTS
STORE
WASH BASIN
CONSULTING ROOM
CONSULTING ROOM
CONSULTING ROOM
CONSULTING ROOM
CONSULTING ROOM
RECORDS
STAFF ROOM
RECEPTION
RECEPTION DESK BY OTHERS
WAITING ROOM SEATING BY OTHERS
WAITING ROOM
VERANDAH
VERANDAH
VERANDAH.
PAVING BRICKS BY OTHERS
PAVING BRICKS BY OTHERS
250x75 TIMBER BEAM OVER
100x100 TIMBER POST
RWP
X
X
15480
3700
3700
3700
3610
2000
3200
950
6600
2460
960
2900
600
3600
3760
4030
1500
4360
6120
2520
4920
5490
5480
5490
16560
POST
POST
POST
POST

FLOOR PLAN